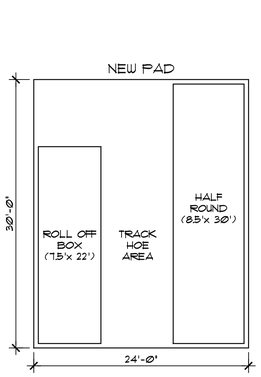

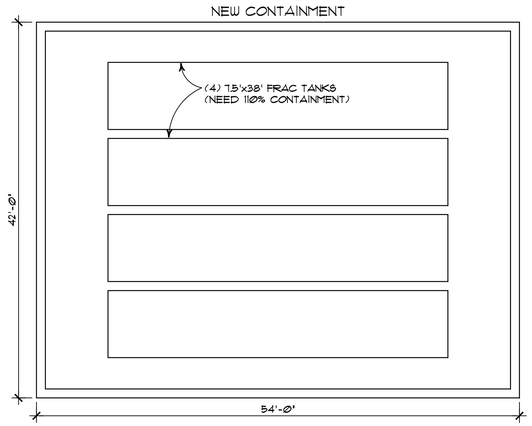

ENLARGED PLAN 1/8" = 1'-0"

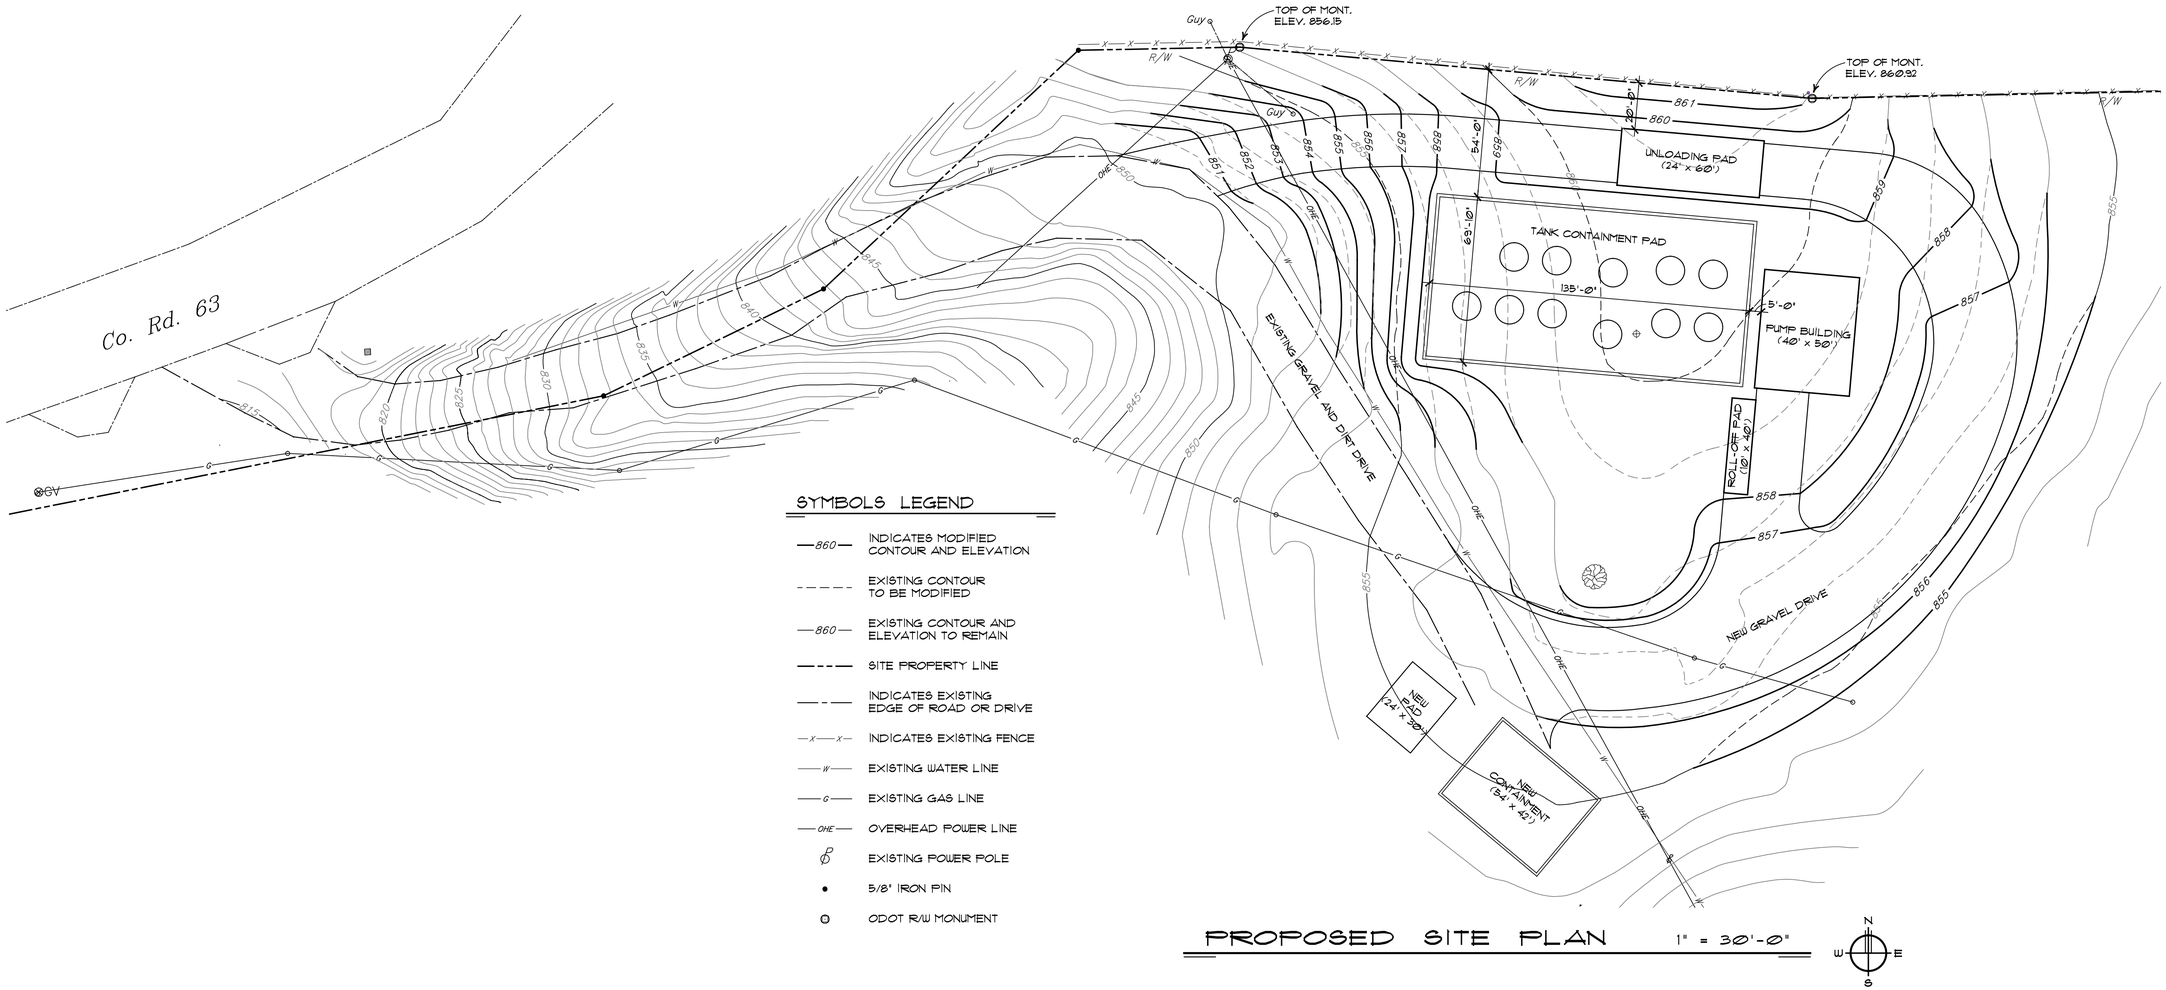

SYMBOLS LEGEND

- 860 — INDICATES MODIFIED CONTOUR AND ELEVATION
- EXISTING CONTOUR TO BE MODIFIED
- 860 — EXISTING CONTOUR AND ELEVATION TO REMAIN
- SITE PROPERTY LINE
- INDICATES EXISTING EDGE OF ROAD OR DRIVE
- X — X — INDICATES EXISTING FENCE
- W — EXISTING WATER LINE
- G — EXISTING GAS LINE
- OHE — OVERHEAD POWER LINE
- EXISTING POWER POLE
- 5/8" IRON PIN
- ODOT R/W MONUMENT

PROPOSED SITE PLAN 1" = 30'-0"

N E S W

REVISIONS	BY

NEW DISPOSAL WELL SITE
FOR
K & H PARTNERS, LLC.
CO. RD. 63 & U.S. 50
TROY TOWNSHIP, OHIO

BRADLEY S. PAYNE, ARCHITECT
309 PUTNAM STREET LL, MARIETTA, OH 45750
P.O. BOX 534, WATERTOWN, OH 45787
(740) 373-3910
(740) 749-3038
MEMBER OF THE AMERICAN INSTITUTE OF ARCHITECTS

DRAWN

CHECKED

DATE
August 13, 2013

SCALE

JOB NO.
2001301

SHEET
B

OF SHEETS